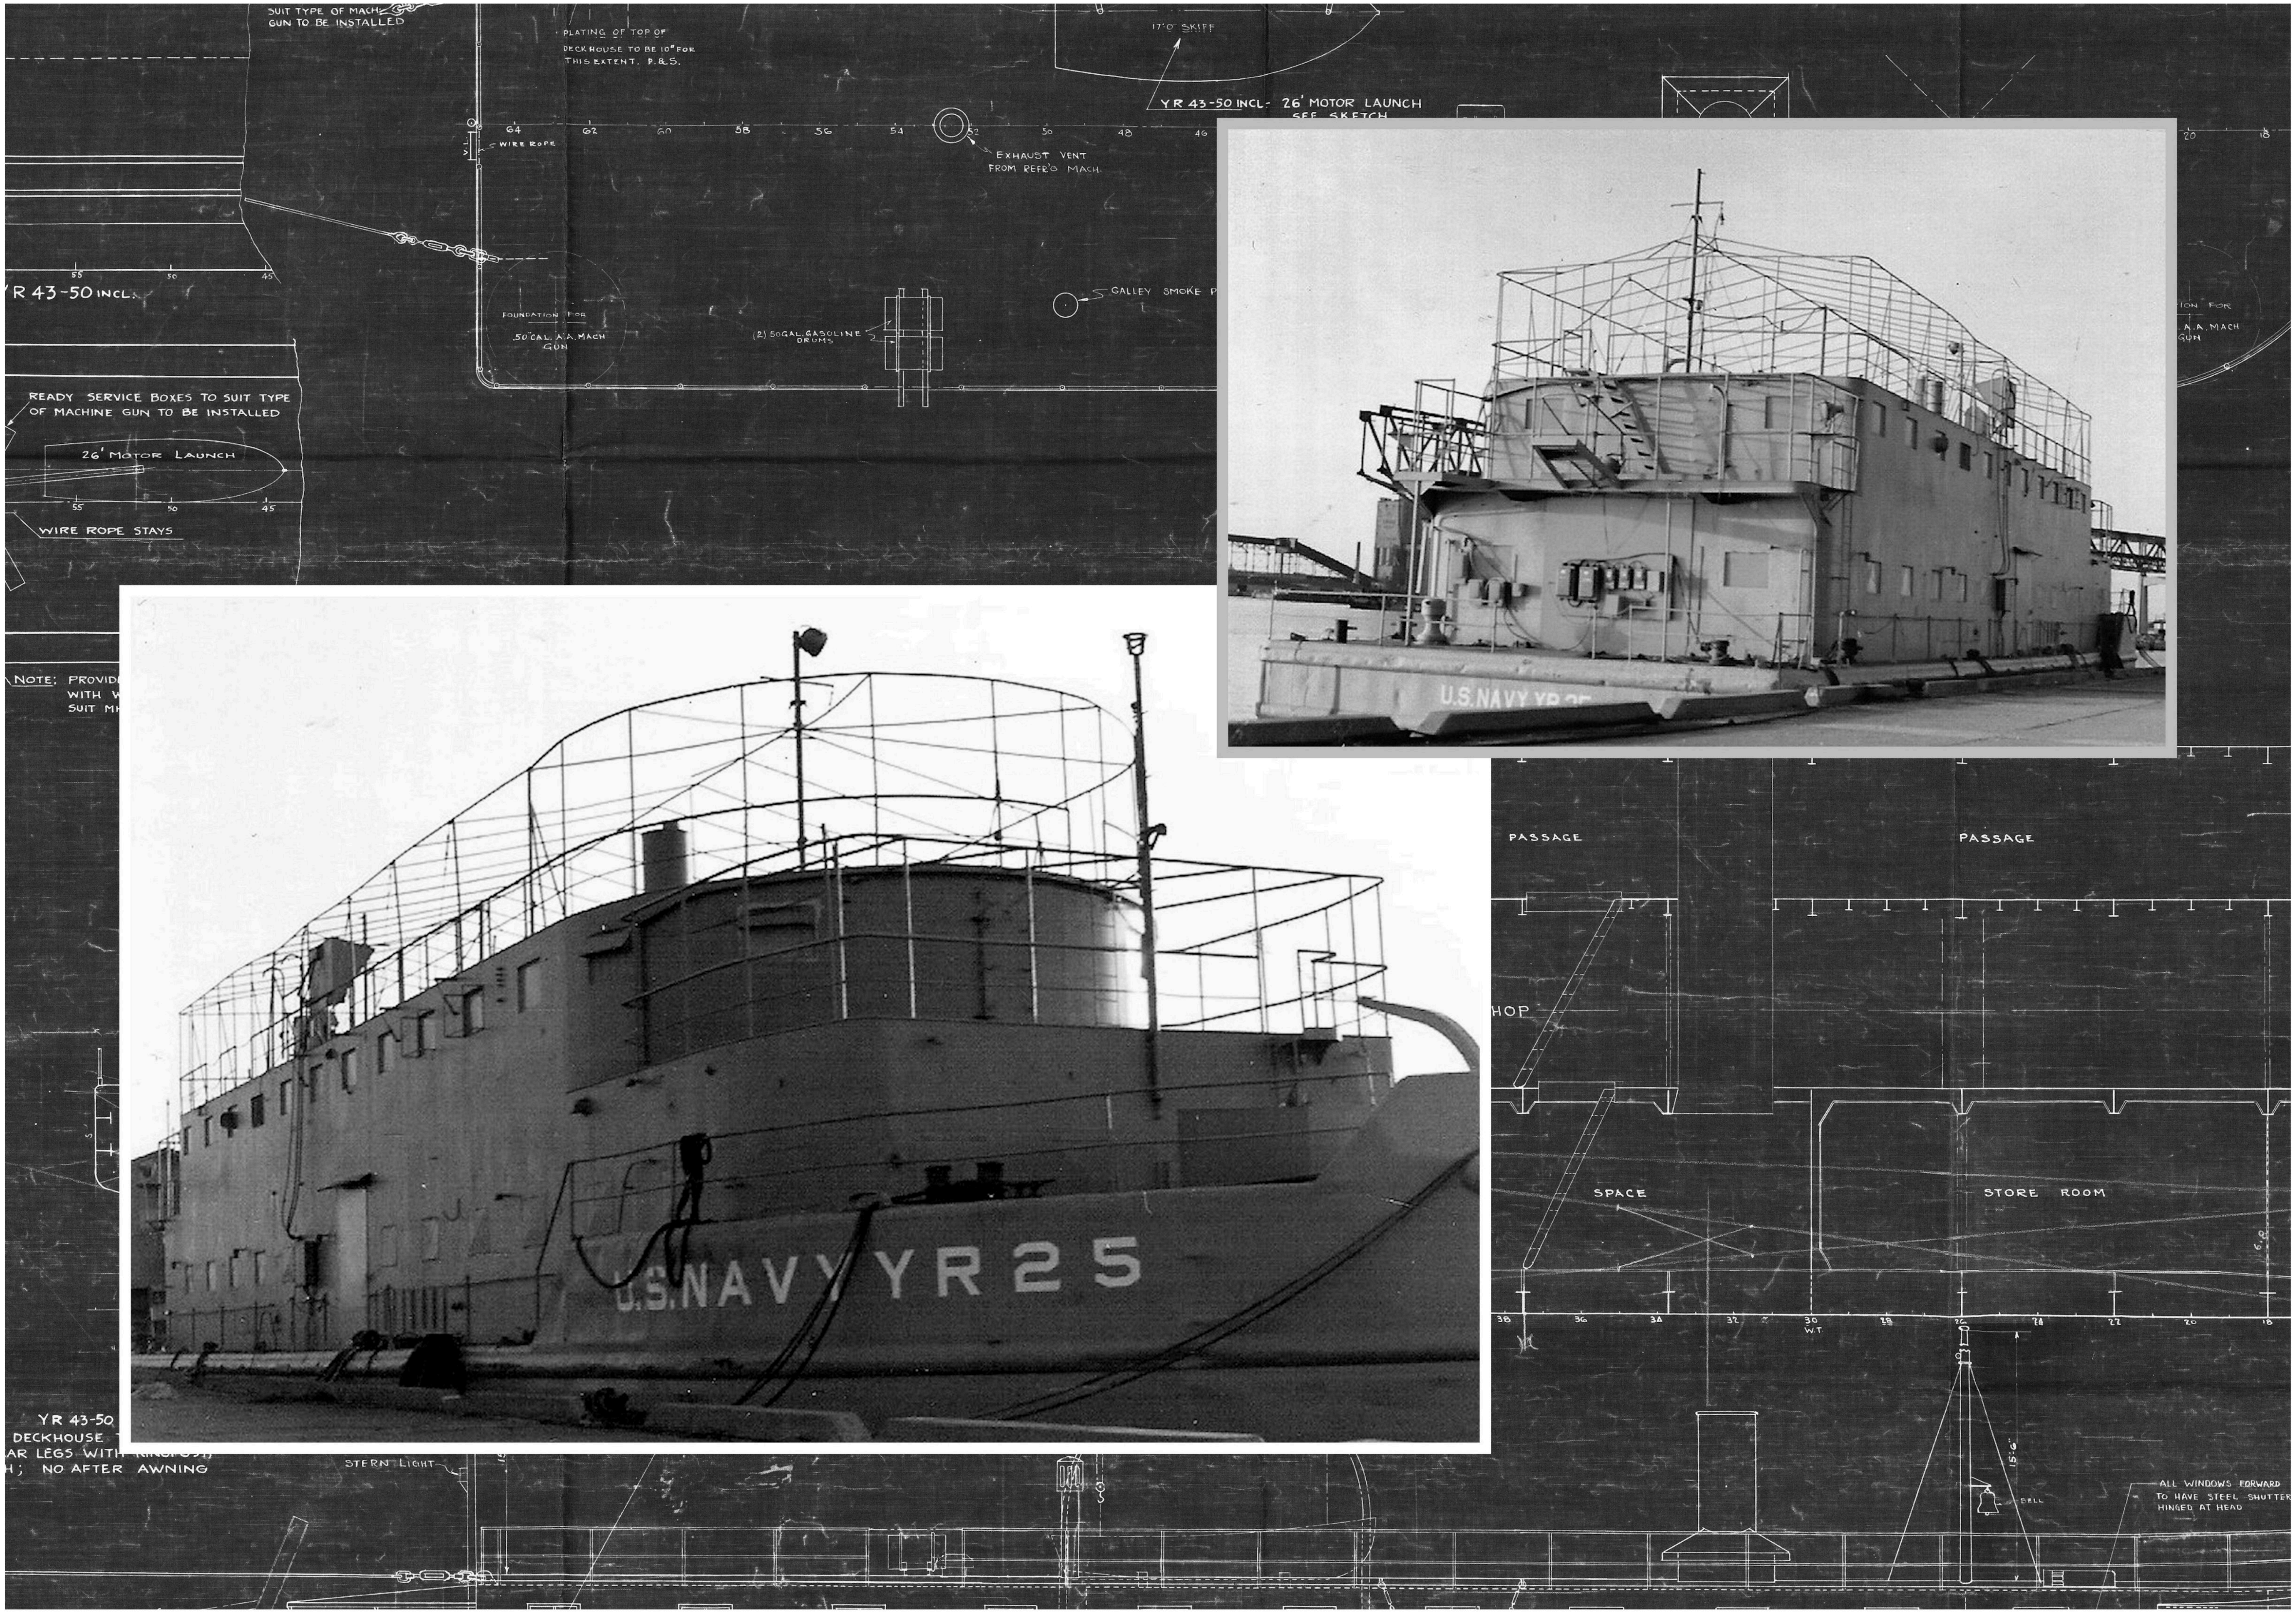
SUIT TYPE OF MACH GUN TO BE INSTALLED
PLATING OF TOP OF DECKHOUSE TO BE 10" FOR THIS EXTENT. P. & S.
17'0" SKIFF
YR 43-50 INCL- 26' MOTOR LAUNCH SEE SKETCH
WIRE ROPE
EXHAUST VENT FROM REFR'G MACH.
YR 43-50 INCL.
FOUNDATION FOR .50 CAL. A.A. MACH GUN
(2) 50 GAL. GASOLINE DRUMS
GALLEY SMOKE P
READY SERVICE BOXES TO SUIT TYPE OF MACHINE GUN TO BE INSTALLED
26' MOTOR LAUNCH
WIRE ROPE STAYS
NOTE: PROVIDE WITH W SUIT MA
YR 43-50 DECKHOUSE AR LEGS WITH KINGPOST H; NO AFTER AWNING
STERN LIGHT
U.S. NAVY YR 25
PASSAGE
PASSAGE
HOP
SPACE
STORE ROOM
BELL
ALL WINDOWS FORWARD TO HAVE STEEL SHUTTERS HINGED AT HEAD

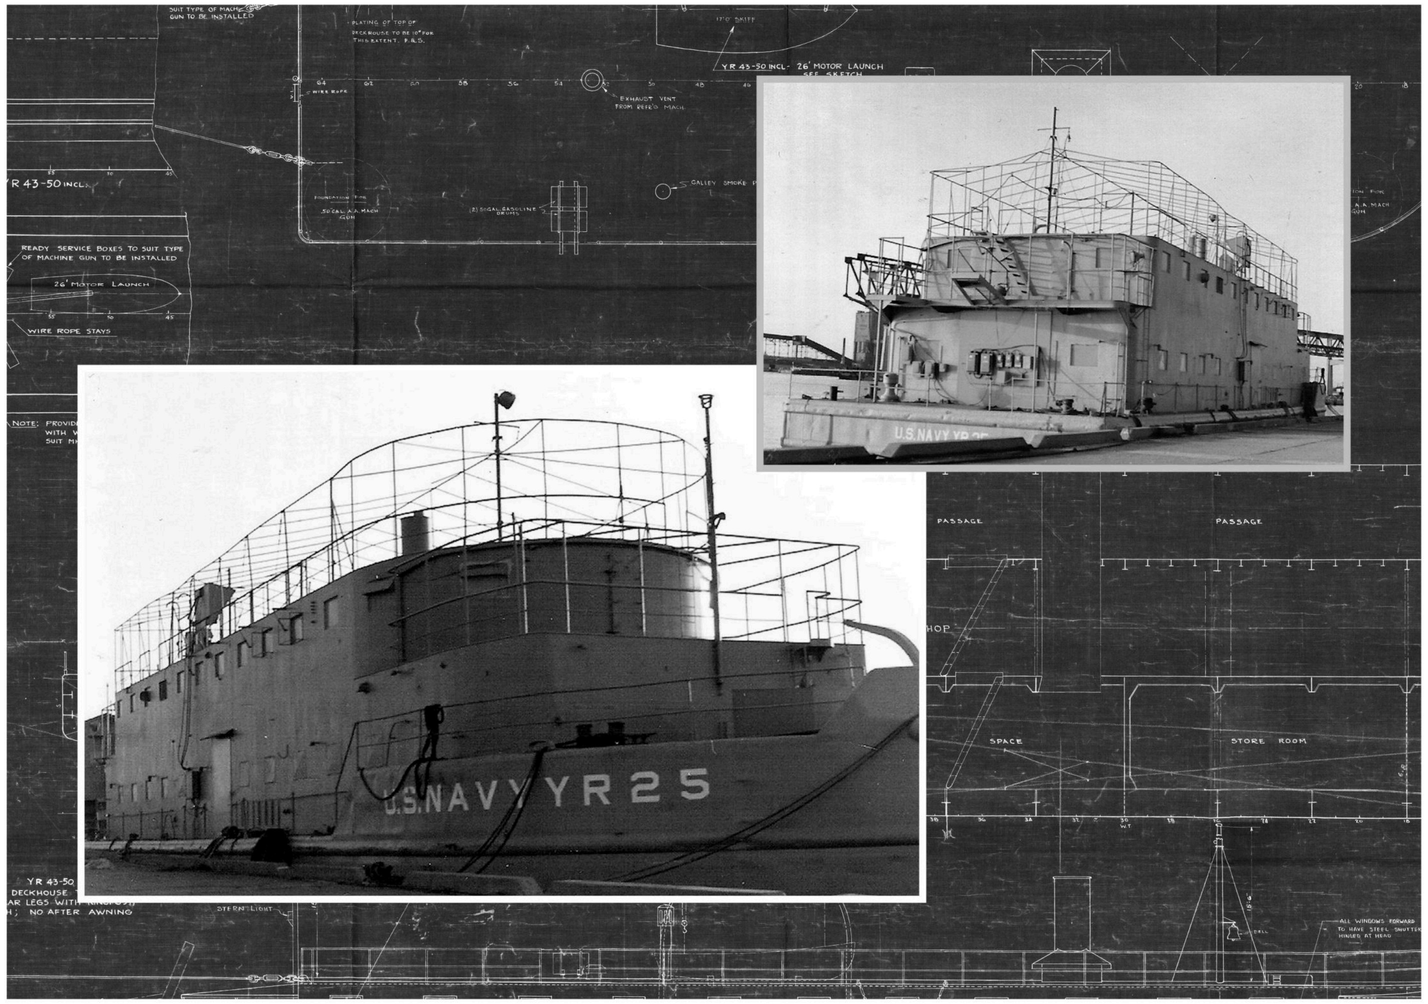
U.S.NAVY YR25
YR 43-50 INCL.
READY SERVICE BOXES TO SUIT TYPE OF MACHINE GUN TO BE INSTALLED
26' MOTOR LAUNCH
WIRE ROPE STAYS
YR 43-50 INCL - 26' MOTOR LAUNCH
PASSAGE
PASSAGE
SPACE
STORE ROOM

00 - cover photo

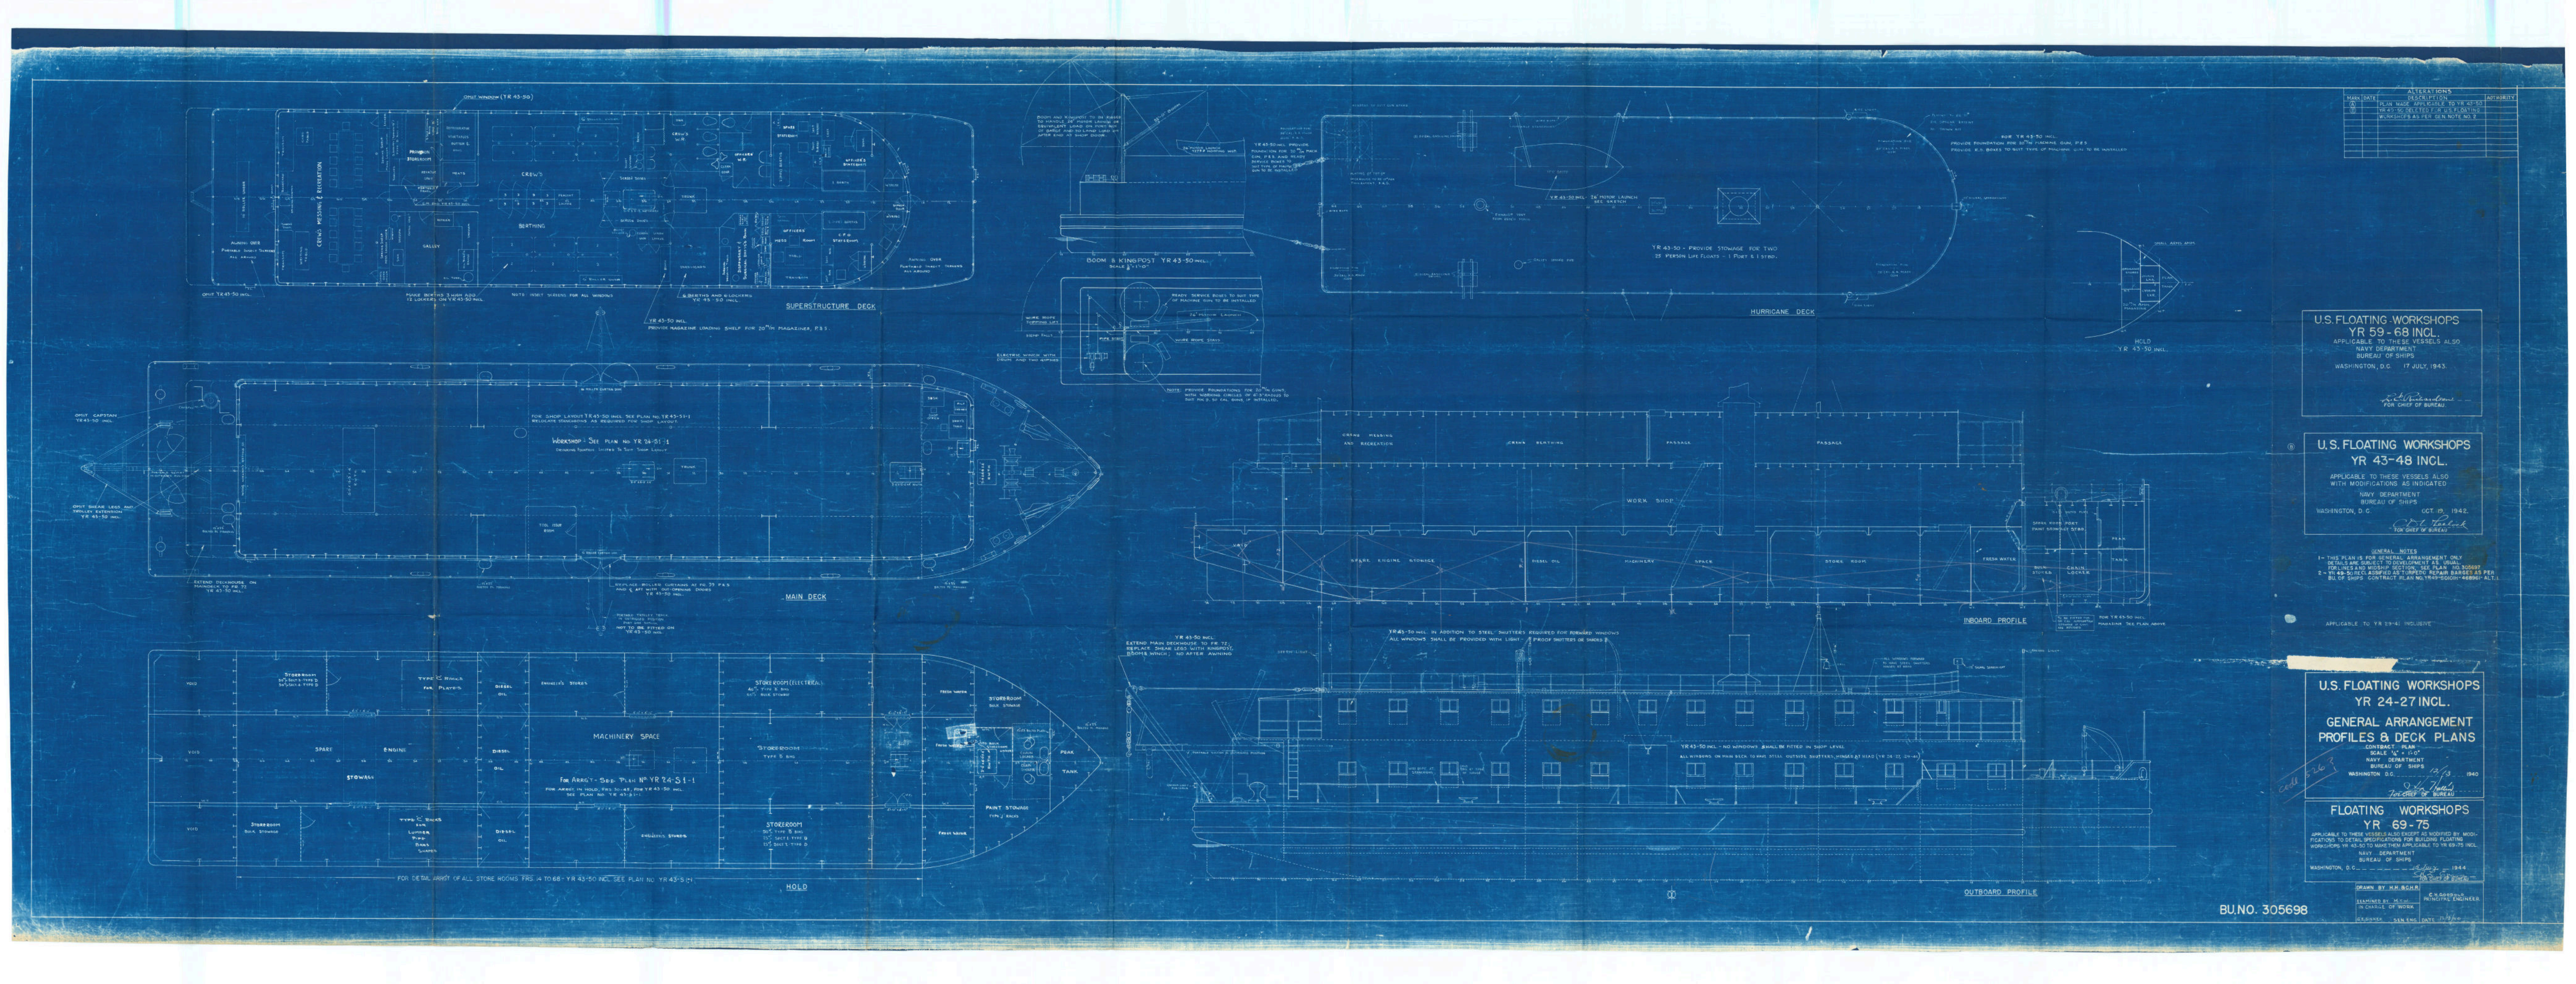
SUPERSTRUCTURE DECK
MAIN DECK
HOLD
HURRICANE DECK
INBOARD PROFILE
OUTBOARD PROFILE
MACHINERY SPACE
BOOM & KINGPOST YR 43-50 INCL.
U.S. FLOATING-WORKSHOPS
YR 59-68 INCL.
APPLICABLE TO THESE VESSELS ALSO
NAVY DEPARTMENT
BUREAU OF SHIPS
WASHINGTON, D.C. 17 JULY, 1943.
FOR CHIEF OF BUREAU.
U.S. FLOATING WORKSHOPS
YR 43-48 INCL.
APPLICABLE TO THESE VESSELS ALSO WITH MODIFICATIONS AS INDICATED
NAVY DEPARTMENT
BUREAU OF SHIPS
WASHINGTON, D.C. OCT. 19, 1942.
FOR CHIEF OF BUREAU
GENERAL NOTES
1- THIS PLAN IS FOR GENERAL ARRANGEMENT ONLY DETAILS ARE SUBJECT TO DEVELOPMENT AS USUAL. FOR LINES AND MIDSHIP SECTION, SEE PLAN NO. 305697
2- YR 49-50 RECLASSIFIED AS TORPEDO REPAIR BARGES AS PER BU. OF SHIPS CONTRACT PLAN NO. YR49-S0101H-468961-ALT.1
APPLICABLE TO YR 29-41 INCLUSIVE
U.S. FLOATING WORKSHOPS
YR 24-27 INCL.
GENERAL ARRANGEMENT
PROFILES & DECK PLANS
CONTRACT PLAN
SCALE 1/4" = 1'-0"
NAVY DEPARTMENT
BUREAU OF SHIPS
WASHINGTON D.C. 12/13 1940
FOR CHIEF OF BUREAU
code 5263
FLOATING WORKSHOPS
YR 69-75
APPLICABLE TO THESE VESSELS ALSO EXCEPT AS MODIFIED BY MODIFICATIONS TO DETAIL SPECIFICATIONS FOR BUILDING FLOATING WORKSHOPS YR 43-50 TO MAKE THEM APPLICABLE TO YR 69-75 INCL.
NAVY DEPARTMENT
BUREAU OF SHIPS
WASHINGTON, D.C. 1944
FOR CHIEF OF BUREAU
DRAWN BY H.H.SCH.R.
EXAMINED BY M.T.W.
IN CHARGE OF WORK
SEN ENG.
C.H. GOODOLD
PRINCIPAL ENGINEER
DATE 12/13/40
BU.NO. 305698

01 - general arrangement